RESIDENTIAL BUILDING PERMIT
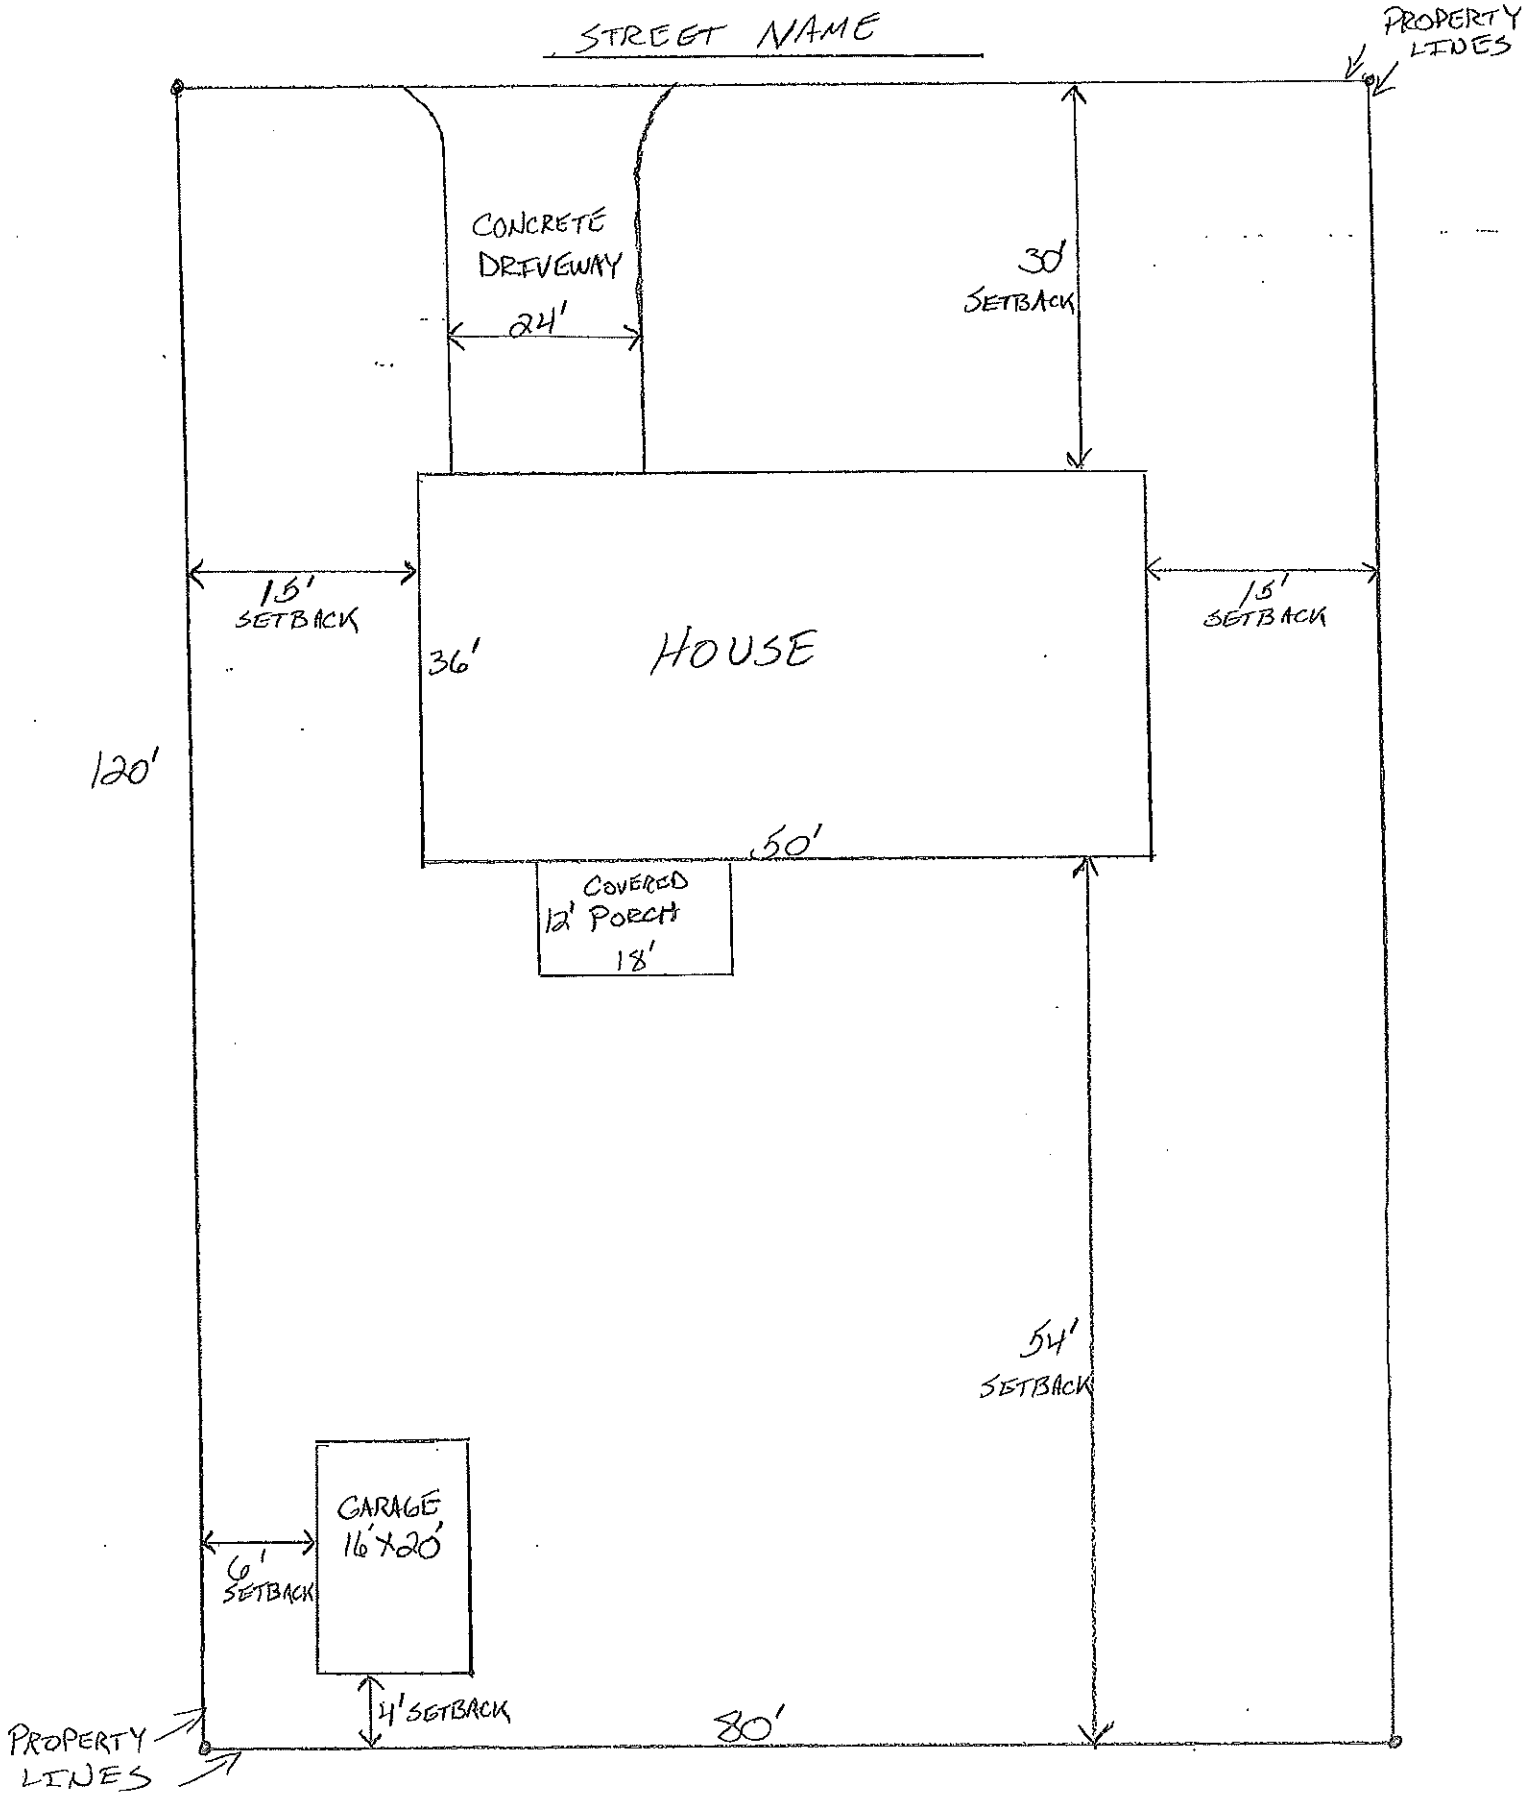
EXAMPLE DRAWING FOR LAYOUT AND SETBACKS FROM PROPERTY LINES